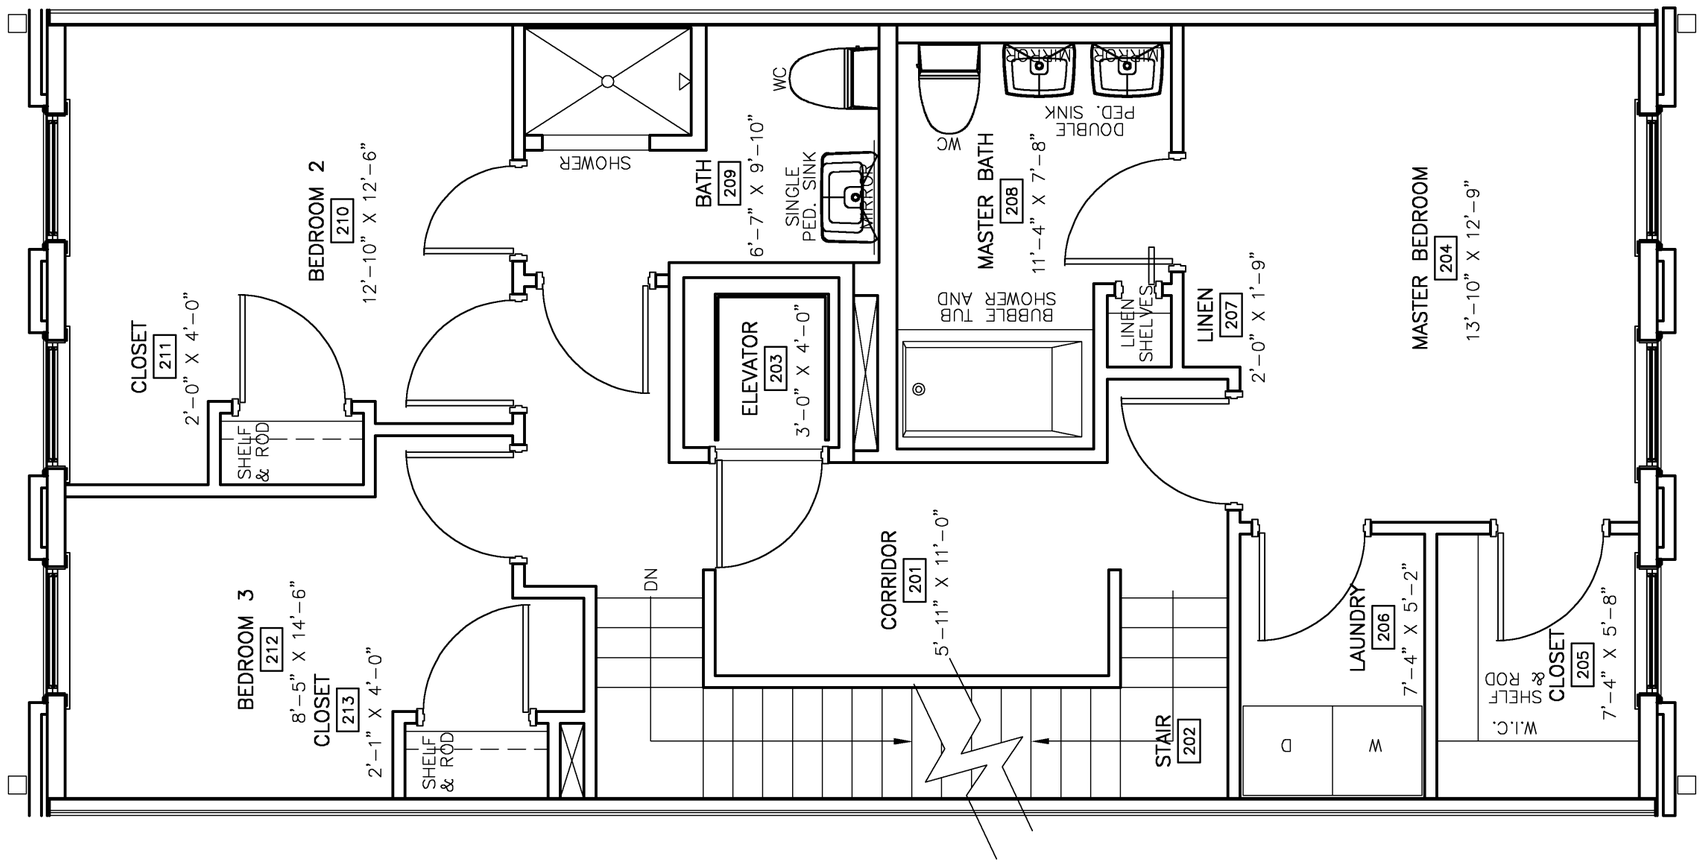


01 A-3 UNIT 4-8 - UPPER LEVEL FLOOR PLAN
SCALE: 1/4" = 1'-0"

* FLOORPLAN MAY CHANGE IN FUTURE AT DEVELOPERS DISCRETION

CHARLES LACHANOS
ARCHITECT, P.A.
EASLEY, S.C.
PHONE (864) 294-7769
CELL (864) 982-4105

THIS DRAWING AS AN INSTRUMENT OF SERVICE SHALL NOT BE REPRODUCED OR REUSED IN WHOLE OR IN PART WITHOUT THE WRITTEN PERMISSION OF THE ARCHITECT.
ARCHITECTURAL DRAWINGS ARE PROTECTED UNDER UNITED STATES GOV'T. COPYRIGHT LEGISLATION.

DATE: 03/08/07
DRAWN: CJL
CHECKED: CJL
SHEET 3 OF 4
REVISIONS
PDFS FOR WEBSITE 03/08/07

TOWNHOUSE SINGLE FAMILY RESIDENCES
*at*
*The Brownstones*
*236 Rhett Street in the Historic West End of Greenville, S.C.*

DRAWING TITLE
UNIT 4-8
UPPER LEVEL
1/4" = 1'-0"

PROJECT NO.
06125

DRAWING NO.
A-3
OF